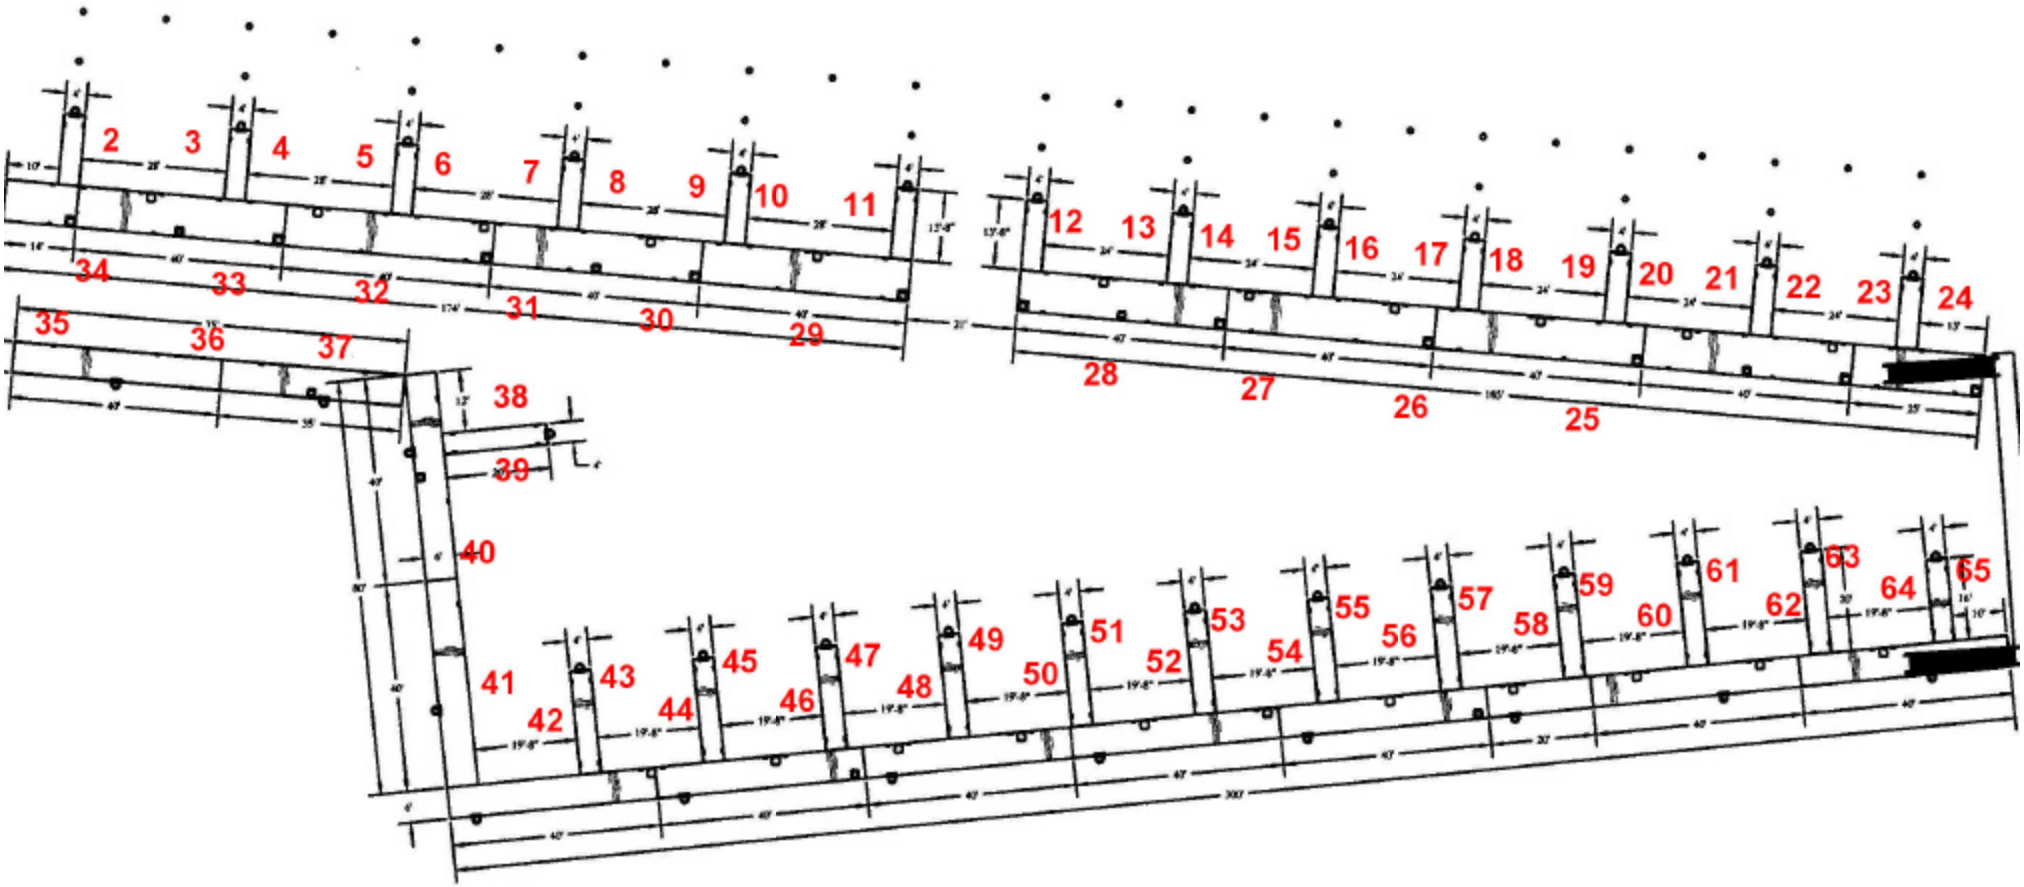

GN NOTES:
DN FINGERS ON BOTH SIDES 2' FROM EACH END
S ON MAIN 4' APART IN THE CENTER OF EACH SLIP
GROWTH. THEY ARE 5' FROM EACH END THEN 20' APART)
Y POST IN THE CENTER OF EVERY 2 SLIPS
RAS FIRE STATIONS TOTAL.
IDES ARE ON THE END OF EVERY FINGER AND
BOX 40' APART ON MAIN
, AND CORNER BUMPERS ON ALL USABLE SIDES OF DOCK
G NOT INTENDED FOR MARINA CONSTRUCTION

KEY

- HP-1014R 14" HOOP PILE HOLDER
- HP-15IN 15" INTERNAL HOOP PILE HOLDER
- UTILITY POST
- HATTERAS FIRE STATION
- 10" GALVANIZED CLEAT